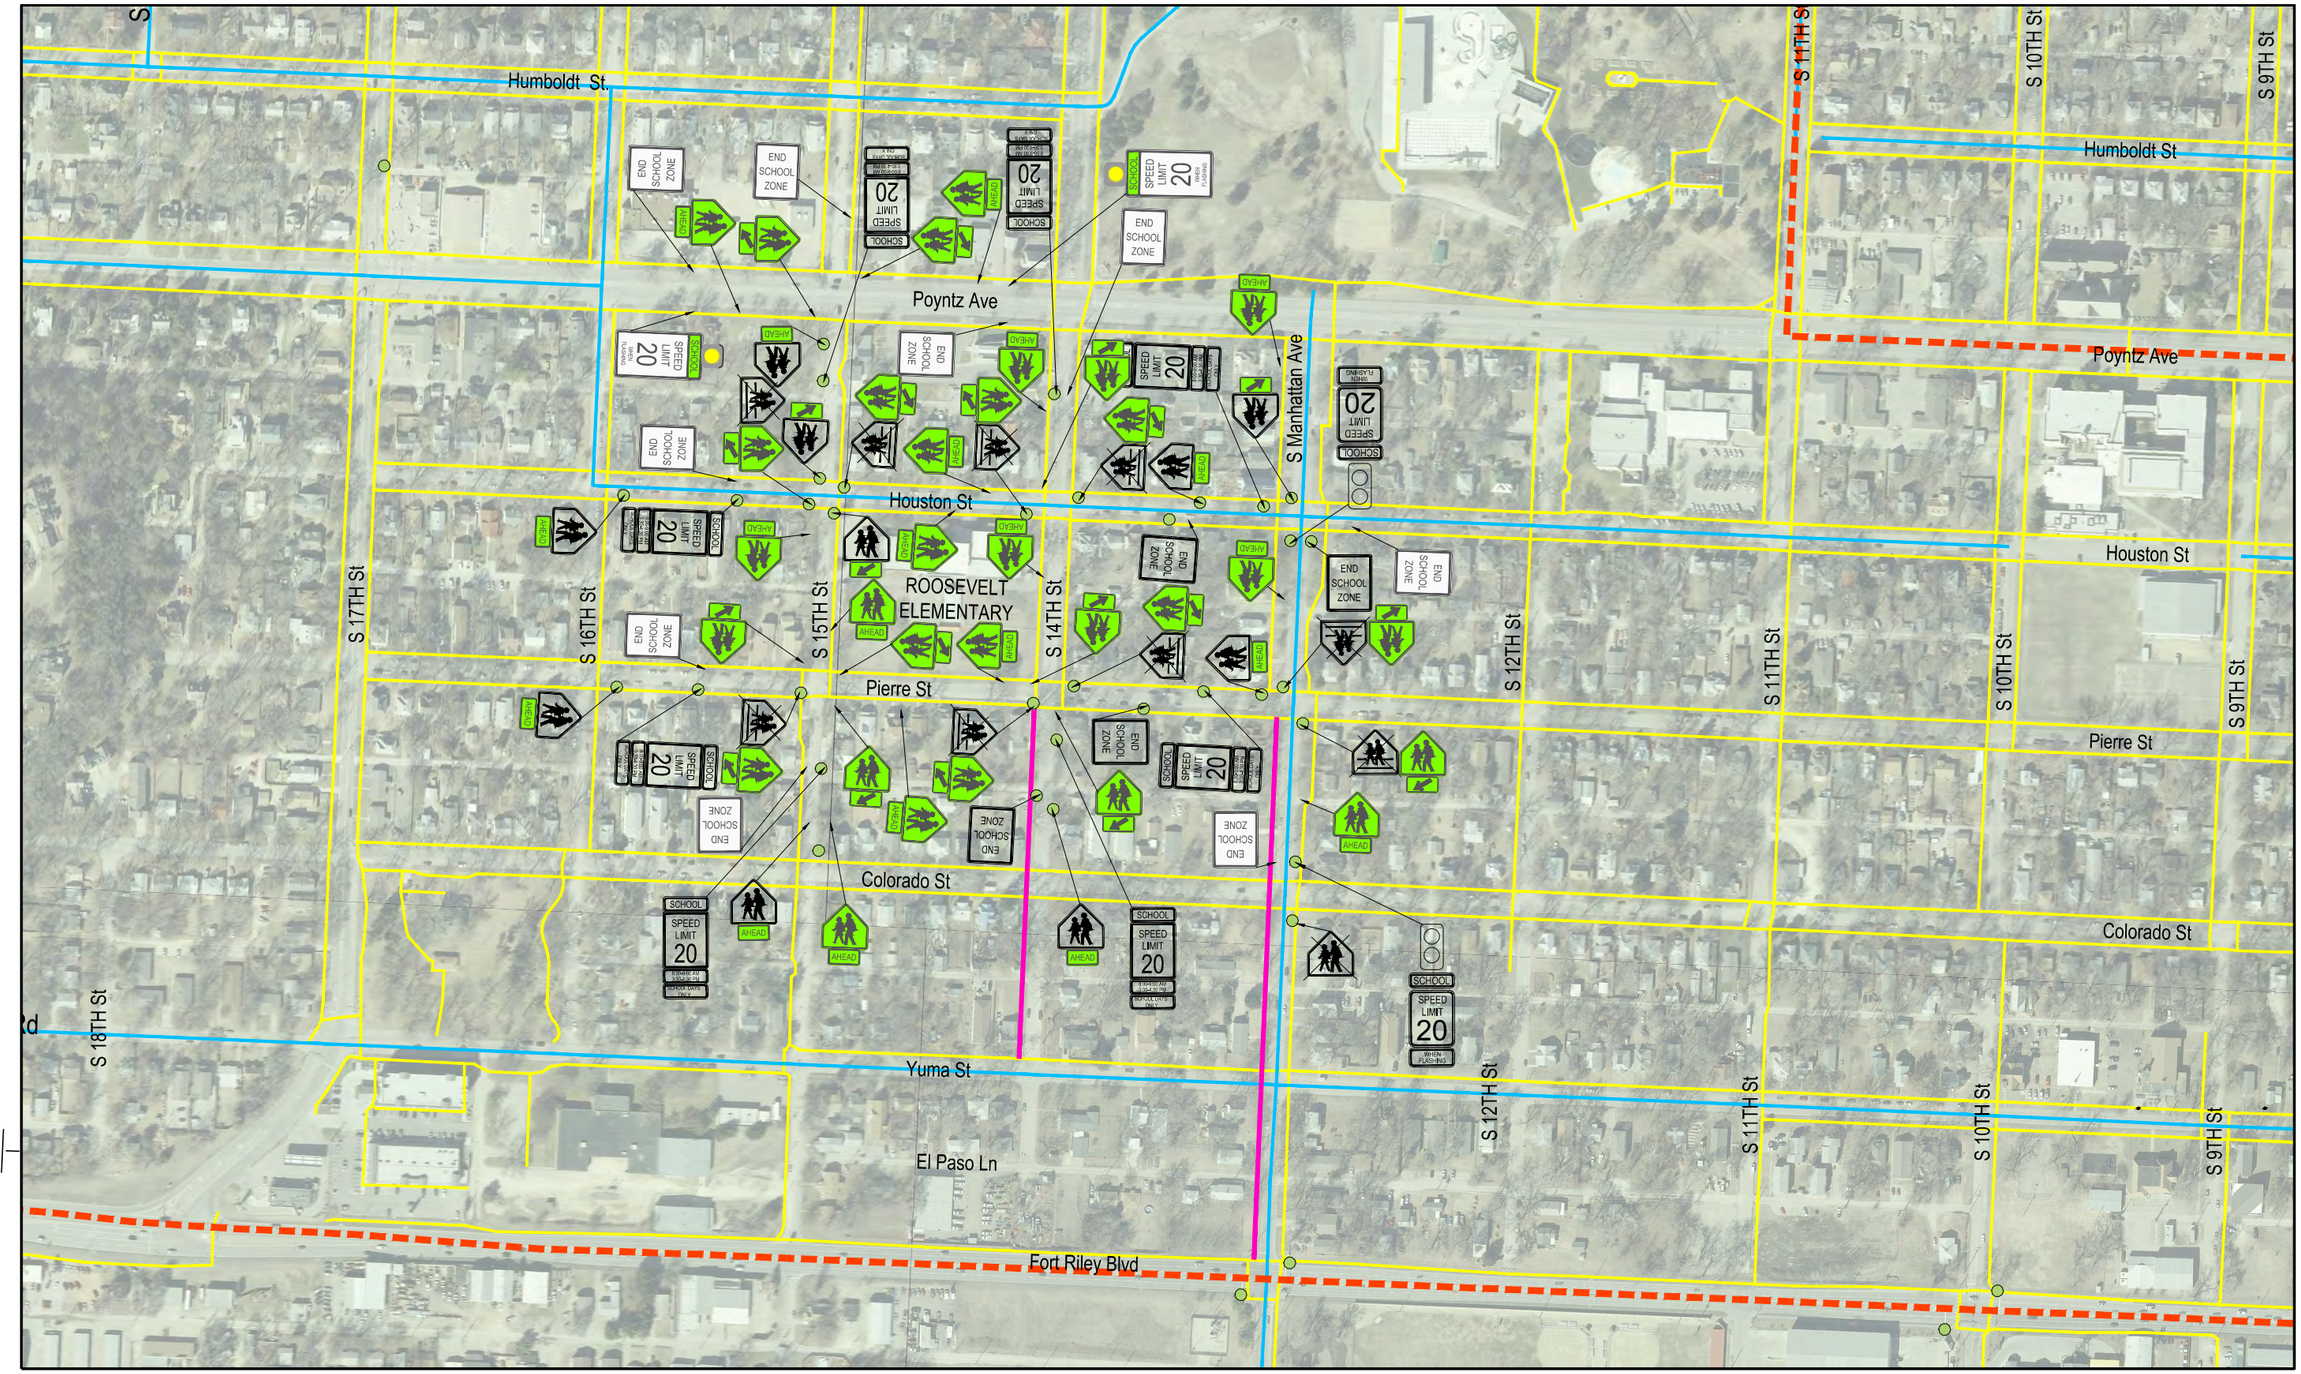

150’

0’ 300’ 600’

Theodore Roosevelt

Legend

- Existing Sidewalks.....
- New Sidewalks.....
- Bike Blvd / Lane.....
- School District Boundaries.....
- Existing Sign
- Proposed Sign

City of Manhattan Kansas

benesch
engineers · scientists · planners

Alfred Benesch & Company
3226 Kimball Avenue
Manhattan, Kansas 66503
785-539-2202 Job No. -