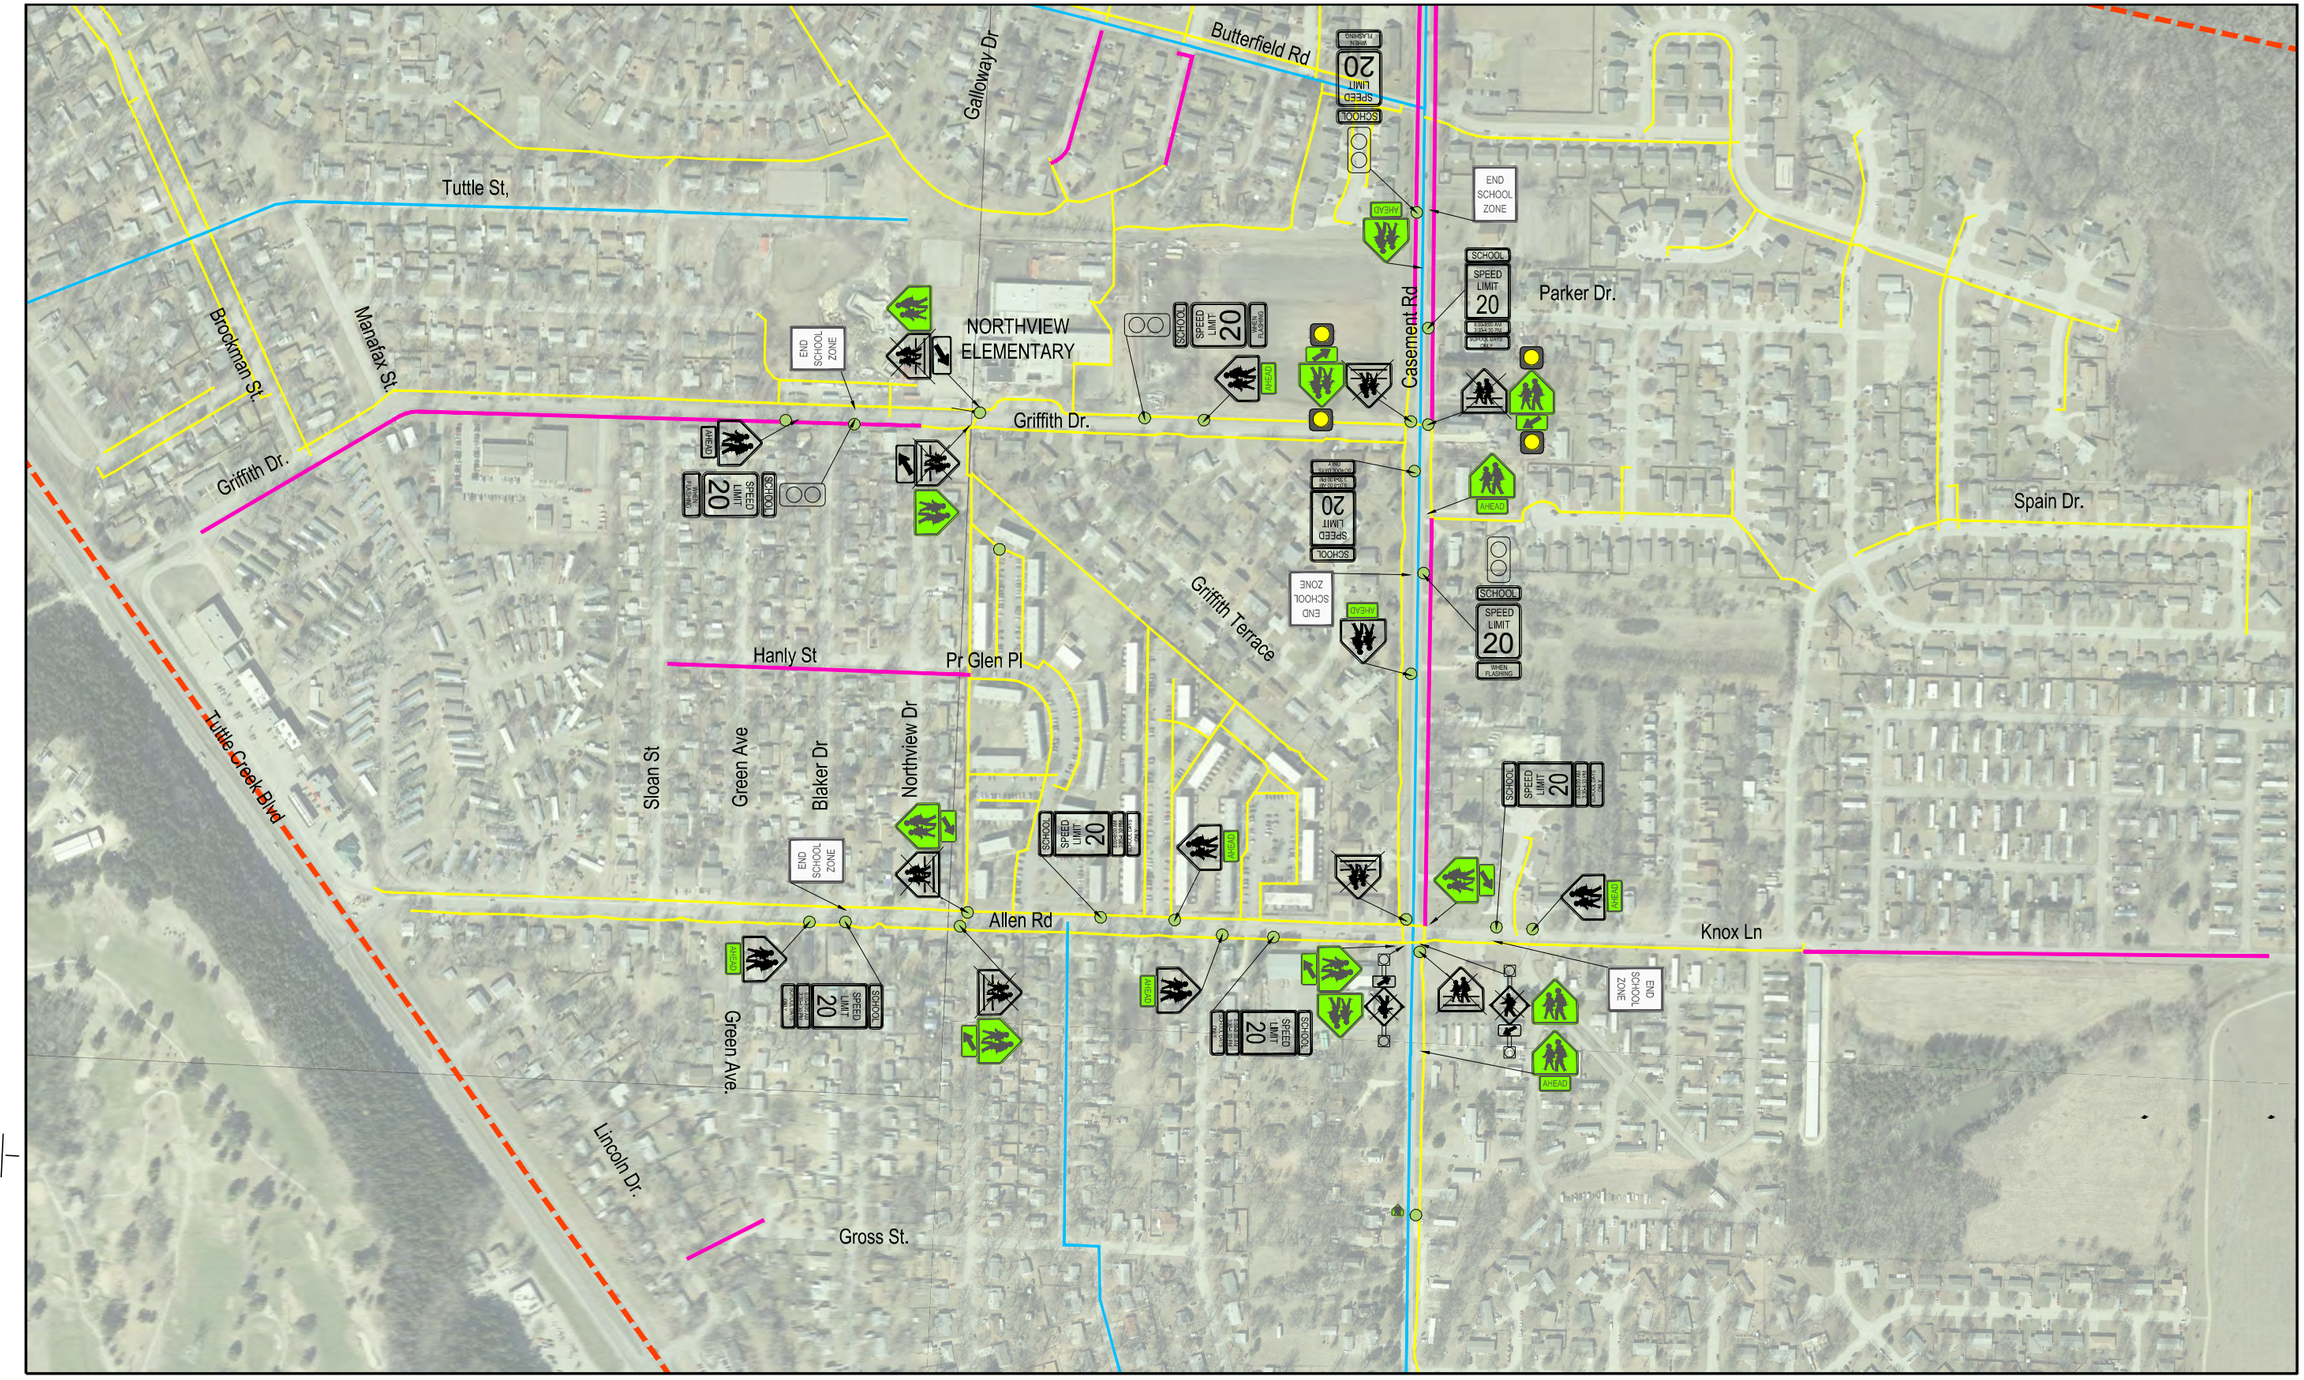

200’ 0’ 400’ 800’

Northview

Legend

Existing Sidewalks.....
New Sidewalks.....
Bike Blvd / Lane.....
School District Boundaries.....

Existing Sign
Proposed Sign

City of Manhattan Kansas

benesch
engineers - scientists - planners

Alfred Benesch & Company
3226 Kimball Avenue
Manhattan, Kansas 66503
785-539-2202 Job No. -