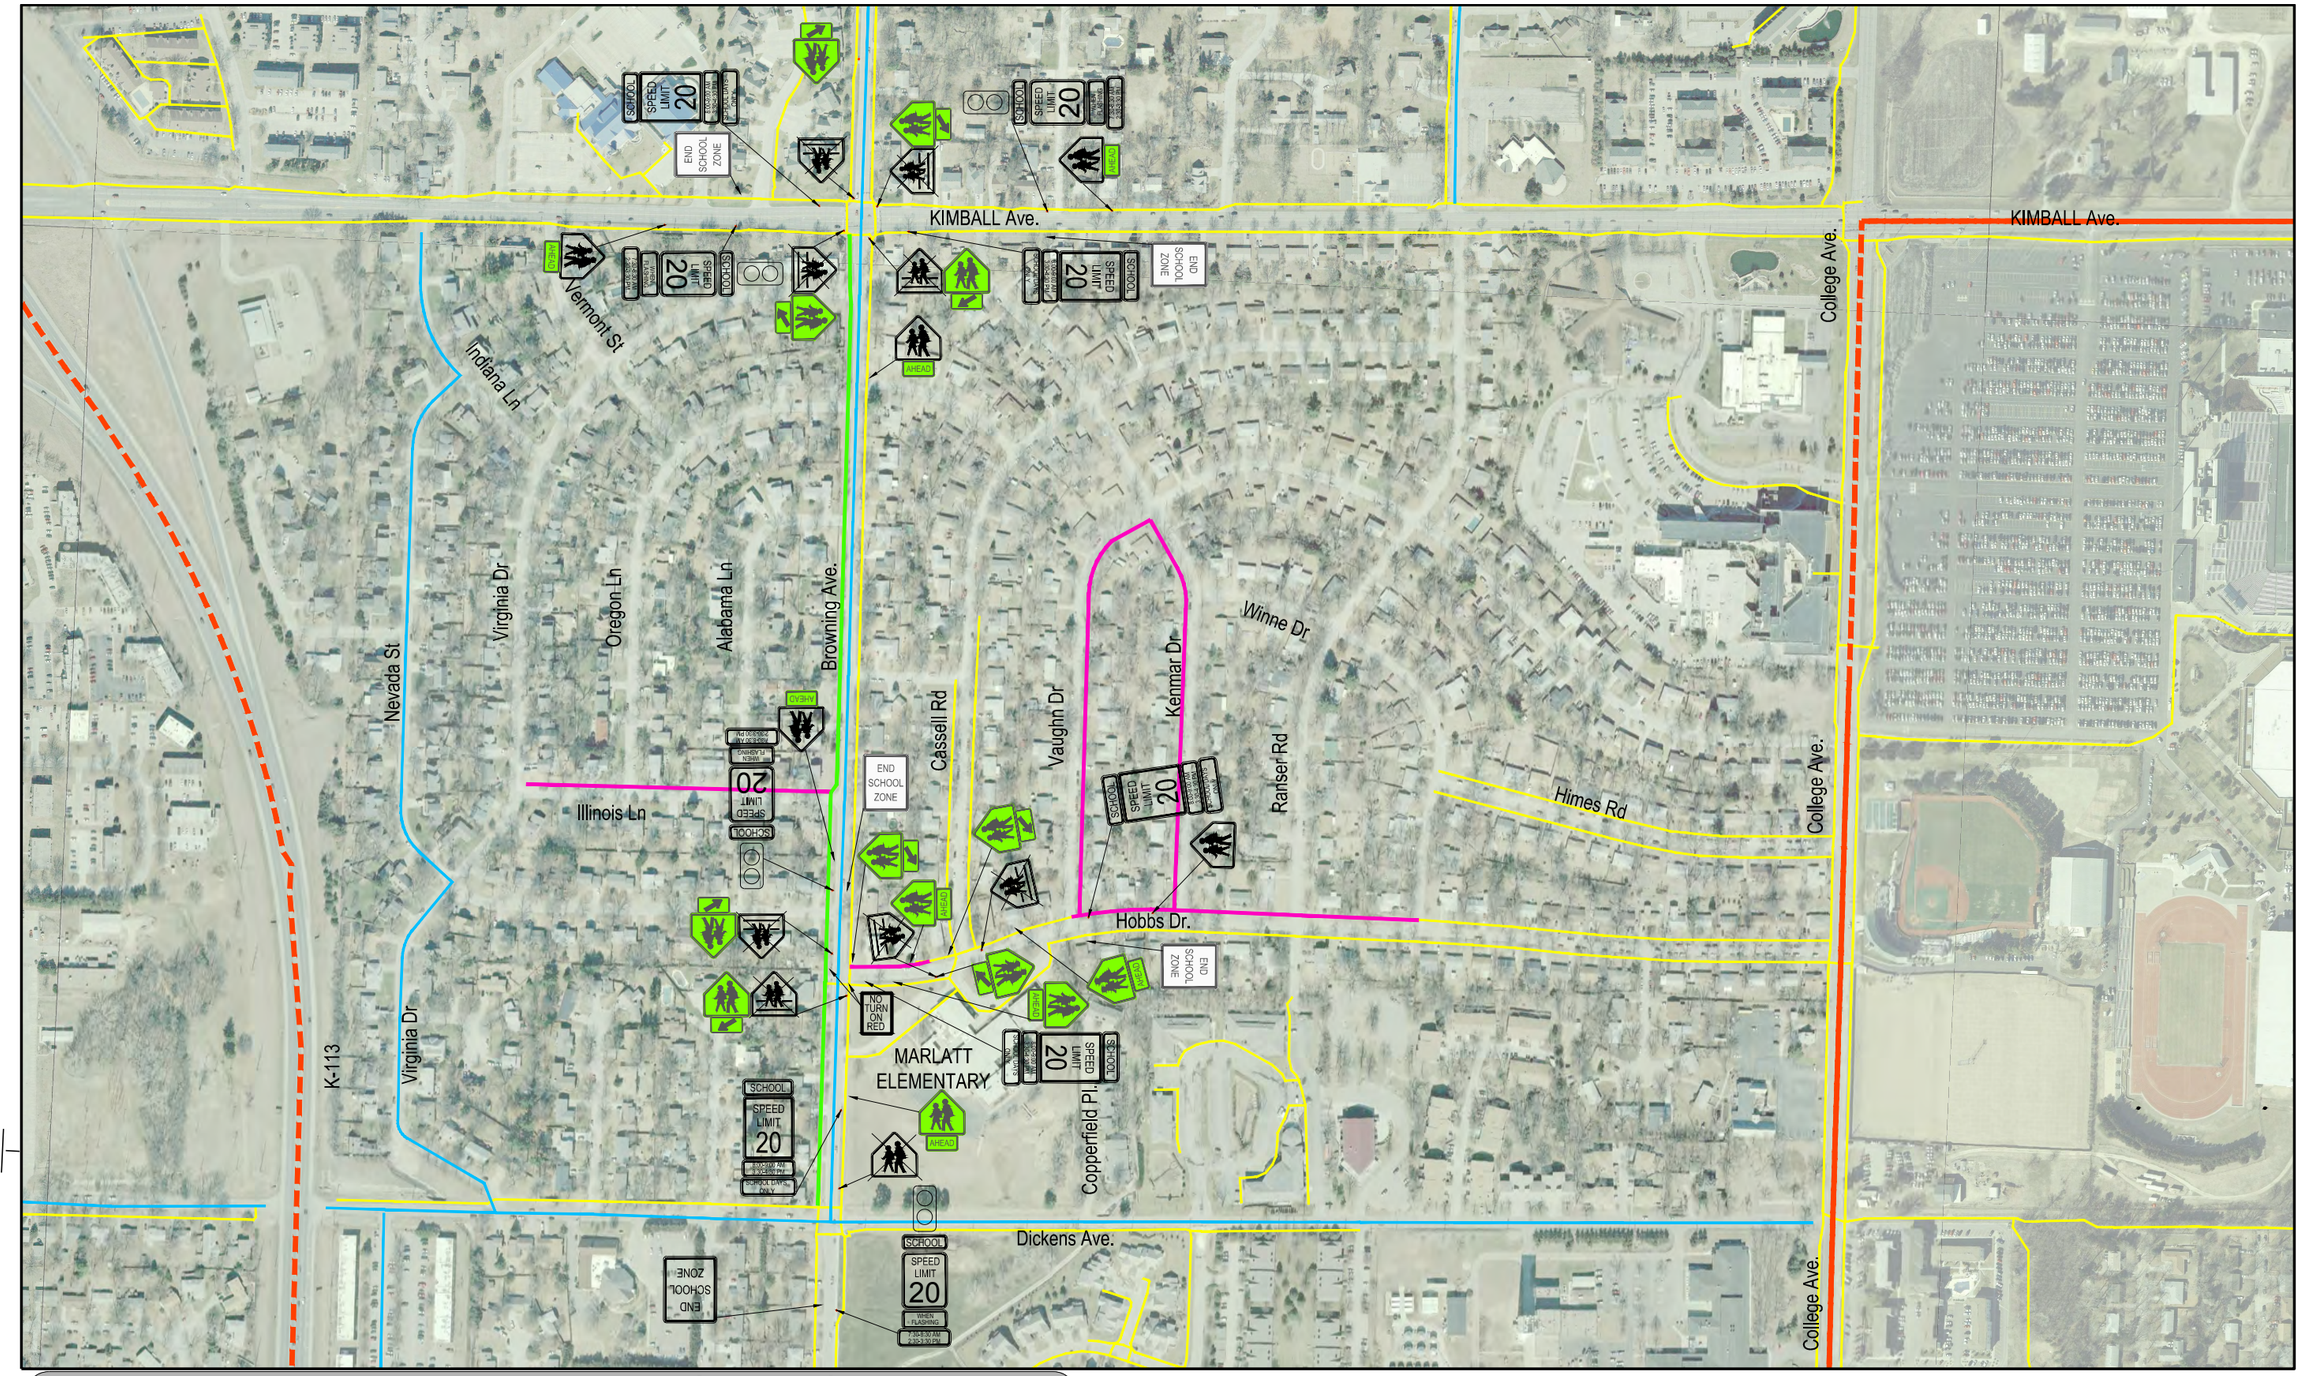

200'

0' 400' 800'

Marlatt

Legend

Existing Sidewalks.....
New Sidewalks.....
Bike Blvd / Lane.....
School District Boundaries.....
New Multi-Use Path.....

Existing Sign
Proposed Sign

City of Manhattan Kansas

benesch
engineers · scientists · planners

Alfred Benesch & Company
3226 Kimball Avenue
Manhattan, Kansas 66503
785-539-2202 Job No. -